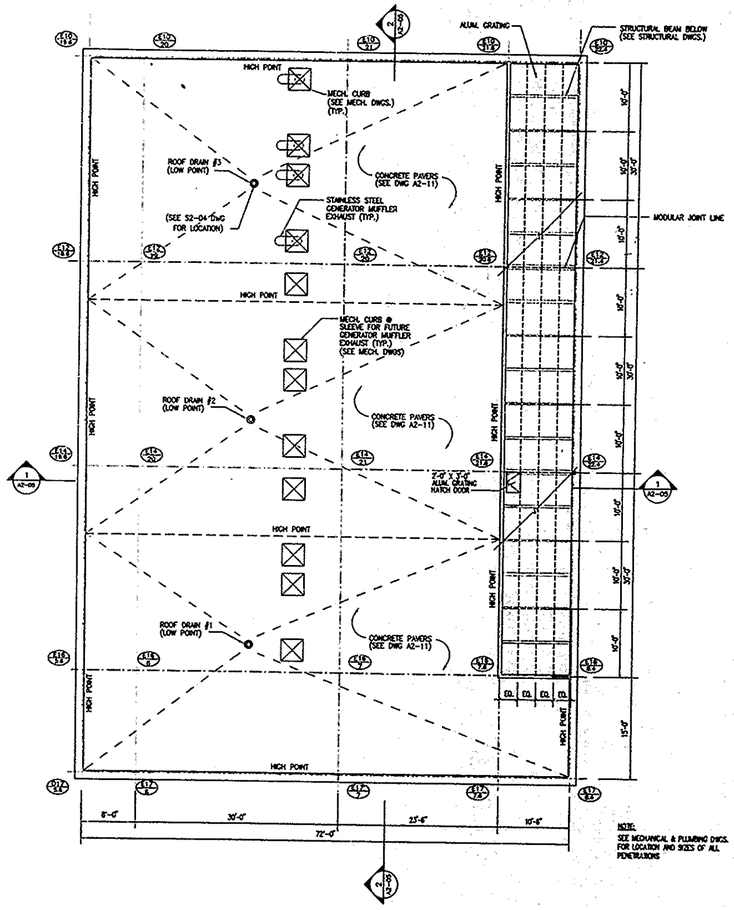

1 BULKHEAD ROOF PLAN

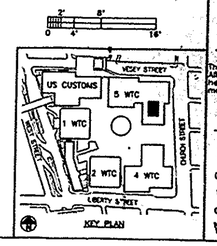

THE PORT AUTHORITY OF NY & NJ

ORIGINAL SIGNED & SEALED BY N.Y. P.E. (OR R.A.)

Joseph R. Loring & Associates, Inc.
consulting engineers
One Pennsylvania Plaza, New York, New York 10119-0040
Tel (212) 563-7400, Fax (212) 563-7382

THE OFFICE OF DAVID ELLIOT LEBOWITZ PC
ARCHITECTS & PLANNERS
10 WEST 18th STREET, NEW YORK, NEW YORK BY 10011
TEL 212.243.4200 FAX: 212.741.0231

LESLIE E ROBERTSON ASSOCIATES, R.L.L.P.
CONSULTING STRUCTURAL ENGINEERS
250 EAST 40TH STREET
NEW YORK, NY 10016-0000
TEL: 212.750.9000 FAX: 212.750.9200

I HEREBY CERTIFY THAT THIS IS A TRUE AND CORRECT COPY OF ONE OF THE CONTRACT DRAWINGS CONSTITUTING A PART OF CONTRACT NO. WTC-945.071 IN THE FORM IN WHICH SAID DRAWINGS EXISTED AT THE TIME THE SAID CONTRACT WAS EXECUTED BY THE PARTIES.

DATE 4/10/98 Southern A. Adams ARCHITECT

DATE 4/10/98 P.K. Young ENGINEER OF DESIGN

No.	Date	Revision	Approved
	11/17/97	ISSUED FOR BID	

Engineering Department
Design Divisions

The World Trade Center

Title
STANDBY POWER
5 WORLD TRADE CENTER

ARCHITECTURAL

BULKHEAD ROOF PLAN

This drawing subject to conditions in contract. All inventions, ideas, designs and methods herein are reserved to Port Authority and may not be used without its written consent.

Designed by C.B. Drawn by J.C. PRA Job No.

Date 11/17/97 Scale AS SHOWN

Contract Number WTC-945.071 Drawing Number A2-03